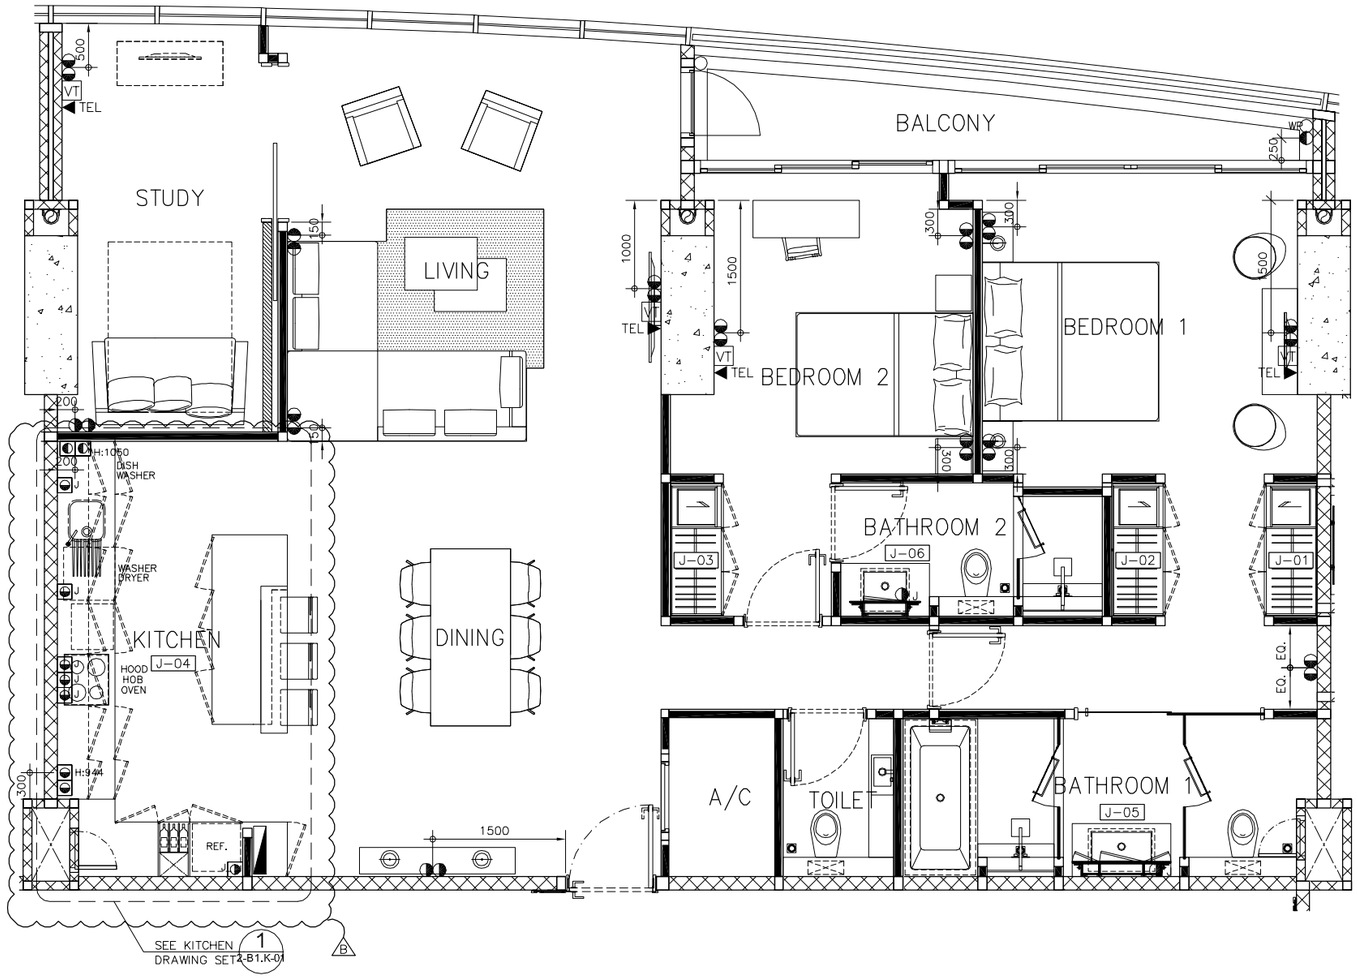

A FURNITURE & ELECTRICAL PLAN

SCALE : 1:50

ELECTRICAL LEGEND	
▲ TEL.	TELEPHONE OUTLET TO BE MOUNTED IN WALL 300 mm. ABOVE FINISHED FLOOR LEVEL UNLESS OTHERWISE NOTED. ปลั๊กโทรศัพท์ฝังในผนังสูงจากพื้น 300 มม. นอกจากบางส่วนที่มีหมายเหตุ
◐◐	DOUBLE POWER OUTLET RECTANGULAR PLATE TO BE MOUNTED IN WALL 300 mm. ABOVE FINISHED FLOOR LEVEL UNLESS OTHERWISE NOTED. ปลั๊กไฟสี่ตาฝังในผนังสูงจากพื้น 300 มม. นอกจากบางส่วนที่มีหมายเหตุ
◑	SINGLE POWER OUTLET TO BE MOUNTED IN WALL 300 mm. ABOVE FINISHED FLOOR LEVEL UNLESS OTHERWISE NOTED. ปลั๊กไฟสองตาฝังในผนังสูงจากพื้น 300 มม. นอกจากบางส่วนที่มีหมายเหตุ
◑ WR	SINGLE POWER OUTLET WATER RESISTANT TO BE MOUNTED IN WALL 300 mm. ABOVE FINISHED FLOOR LEVEL UNLESS OTHERWISE NOTED. ปลั๊กไฟสองตากันน้ำฝังในผนังสูงจากพื้น 300 มม. นอกจากบางส่วนที่มีหมายเหตุ

ELECTRICAL LEGEND	
TV	T.V. OUTLET TO BE MOUNTED IN WALL 300 mm. ABOVE FINISHED FLOOR LEVEL UNLESS OTHERWISE NOTED. ปลั๊กทีวีฝังในผนังสูงจากพื้น 300 มม. นอกจากบางส่วนที่มีหมายเหตุ
L	LAN OUTLET TO BE MOUNTED IN WALL 300 mm. ABOVE FINISHED FLOOR LEVEL UNLESS OTHERWISE NOTED. ปลั๊กสัญญาณอินเตอร์เน็ตฝังในผนังสูงจากพื้น 300 มม. นอกจากบางส่วนที่มีหมายเหตุ
J	OUTLET TO BE MOUNTED IN JOINERY ปลั๊กฝังในเฟอร์นิเจอร์
FL.	OUTLET TO BE MOUNTED IN FLOOR ปลั๊กฝังในพื้น
T	THERMOSTAT
▬	MAIN CONTROL BOARD
Ⓑ	SWITCH BELL TO BE CONFIRM
B	BELL BOX TO BE CONFIRM

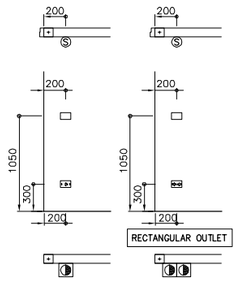

Interior:
Steven J.Leach Jr.+Associates
A Member of the Steven Leach Group
Partners In Creative Solutions
62 The Millennia Building, 10th Floor.
Soi Langsuan, Ploenchit Road.
Kwaeng Lumpini, Khet Pathumwan,
Bangkok 10330, Thailand
Tel. (662) 650-5585
Fax (662) 650-5587
Bkk.Gen@sla-group.com

General Notes :

All designs are the sole property of Steven J Leach, Jr + Associates and may not be used without thir written permission.
All prints, specifications and their copyright are the property of Steven J Leach, Jr + Associates and shall be returned at the completion of the work.

Contractor to verify all site dimentions.
Do not scale drawings.
Figured dimentions shall be taken in preference to scaled dimentions.
All dimentions tobe checked on site before commencing any work or shop Drawings. anydiscrepancies occurring in these drawings must be referred to SJ+A before the commencement of any work, or the contractor shall bear the full responsibility of the same.
Contractor is responsible for notifying SJ+A if any confusion arises on site or if dimentions and/or details are missing from drawing set before proceeding at site.
All wood grain on moveable furniture and built-in joinery is to run in the direction as indicated by arrows on drawings.

Drawing not to be used for construction,
Do not scale drawing.
Use figured dimension only.

DATE	DESCRIPTION
2009 / 07 / 28	REVISION B
2008 / 12 / 26	FOR CONSTRUCTION

REVISION

PROJECT : 2005-03-177A

THE RIVER
Tower B
BANGKOK

DRAWING TITLE :

FURNITURE & ELECTRICAL PLAN

Date:	2007 / 10 / 01	Drawing Number : 2-B1.I-03
Design By:	P.J.	
Drawn By:	P.J.	
Check By :	TU.	Scale: 1:50